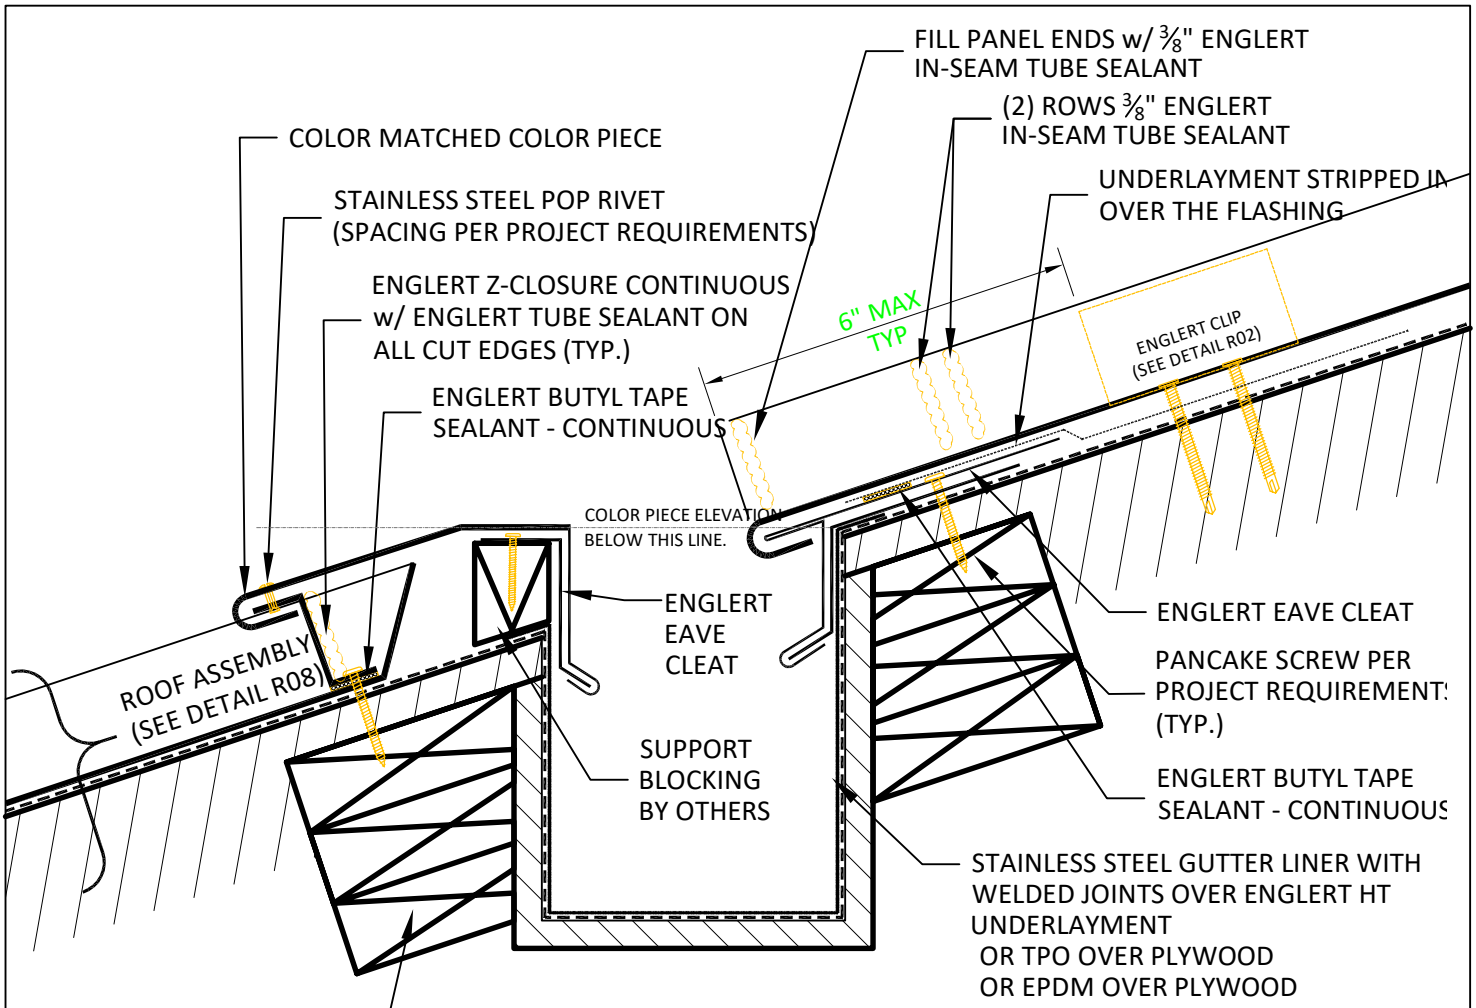

NOTE
ENGLERT HT UNDERLAYMENT IS NOT COMPATIBLE WITH EPDM

OVERFLOW AND ROOF DRAINS TO BE PROVIDED BY OTHERS AS PER BUILDING CODE

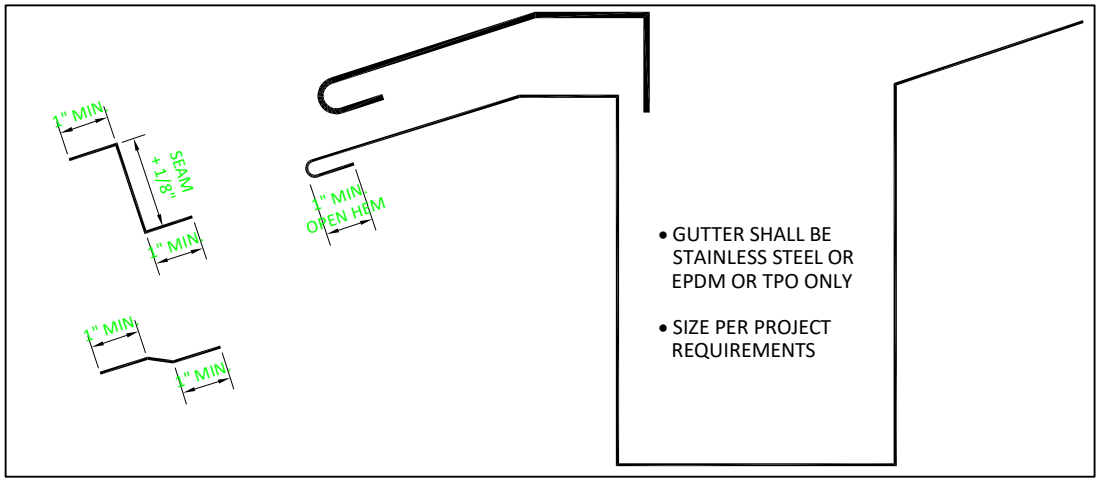

ENGLERT
www.englertinc.com
800-364-5378

GENERIC BEST PRACTICE ASSEMBLY SHOWN. WATERTIGHTNESS WARRANTY NOT IMPLIED. WHEN SITE CONDITION DIFFERS, SPECIFIC ENGINEERING NECESSARY

ROOF INTERIOR GUTTER

BOX-SHAPED

DETAIL SUBJECT TO CHANGE WITHOUT NOTICE

DETAIL #

R36.1